## Left Sidewall Elevation

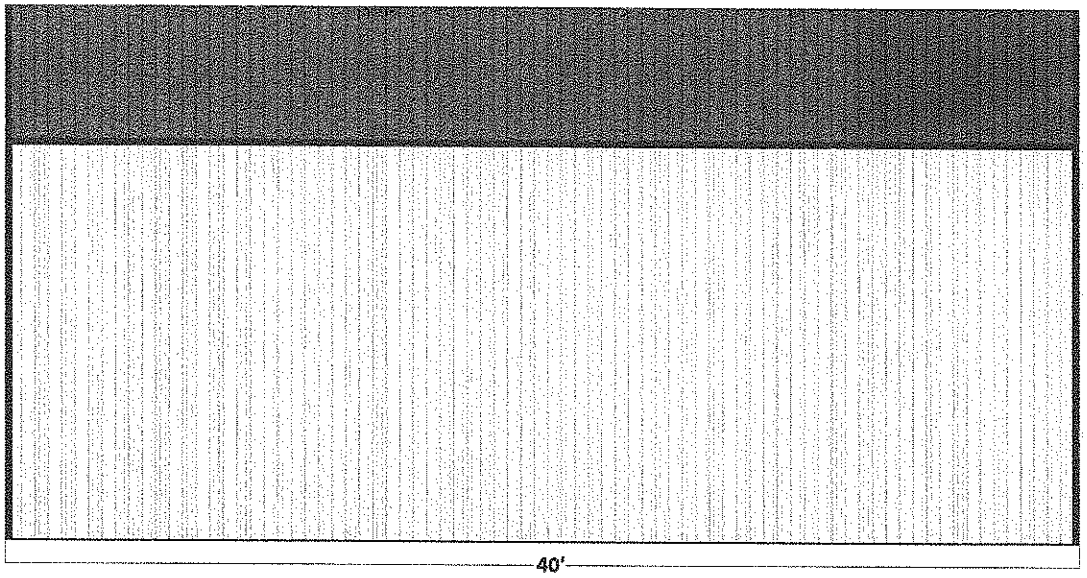


## Front Gable Elevation

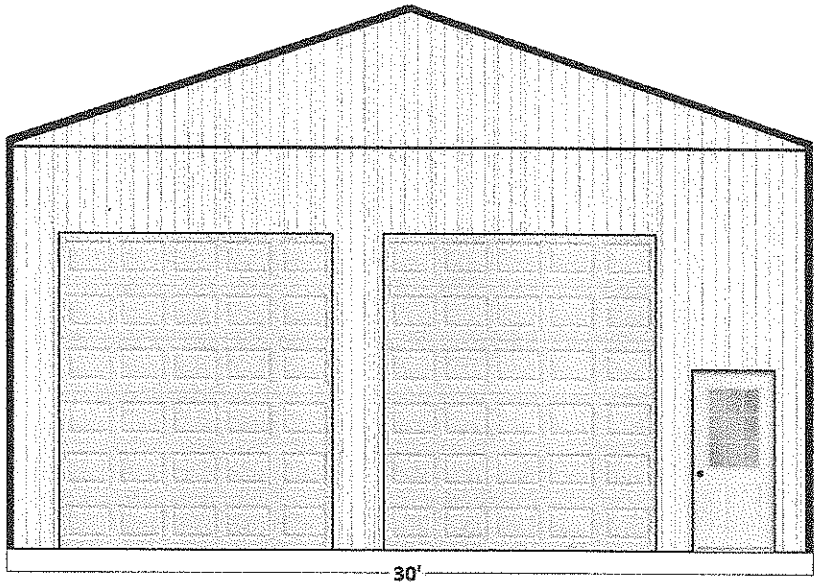


## Right Sidewall Elevation

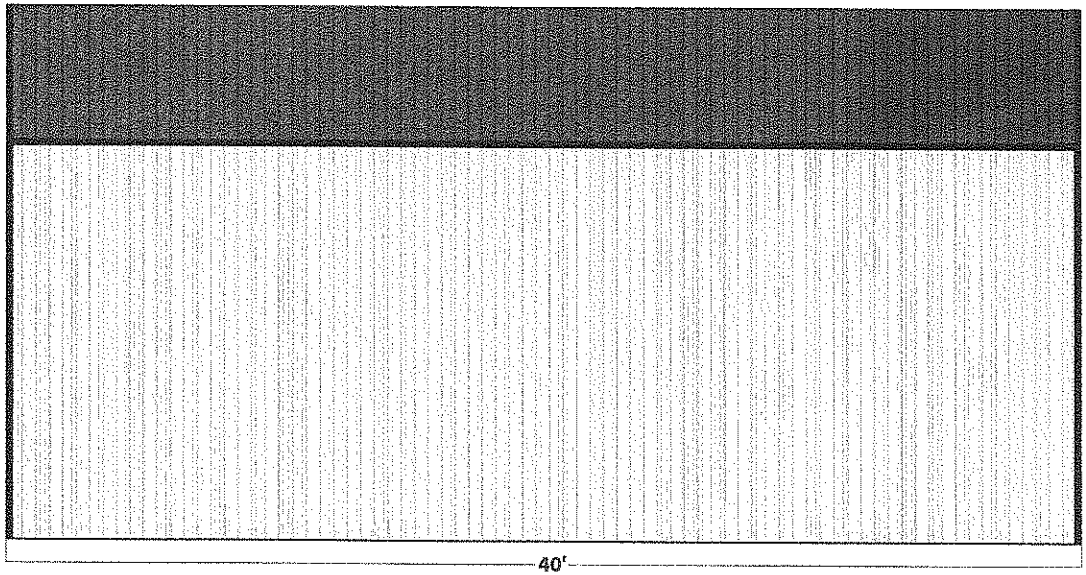


Not To Scale

## Rear Gable Elevation

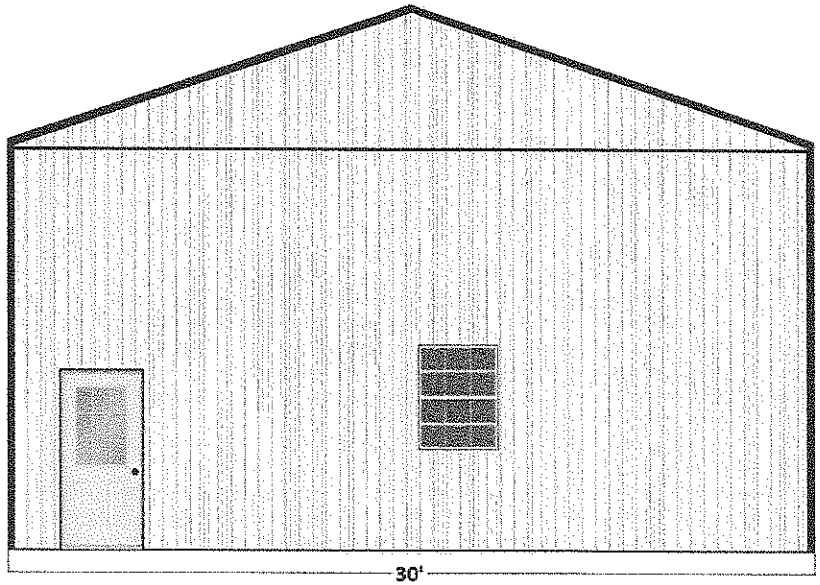


Jonathan Bozarth
8710 Herbert Ave
Pennsauken NJ 08109

# Building Cross Section

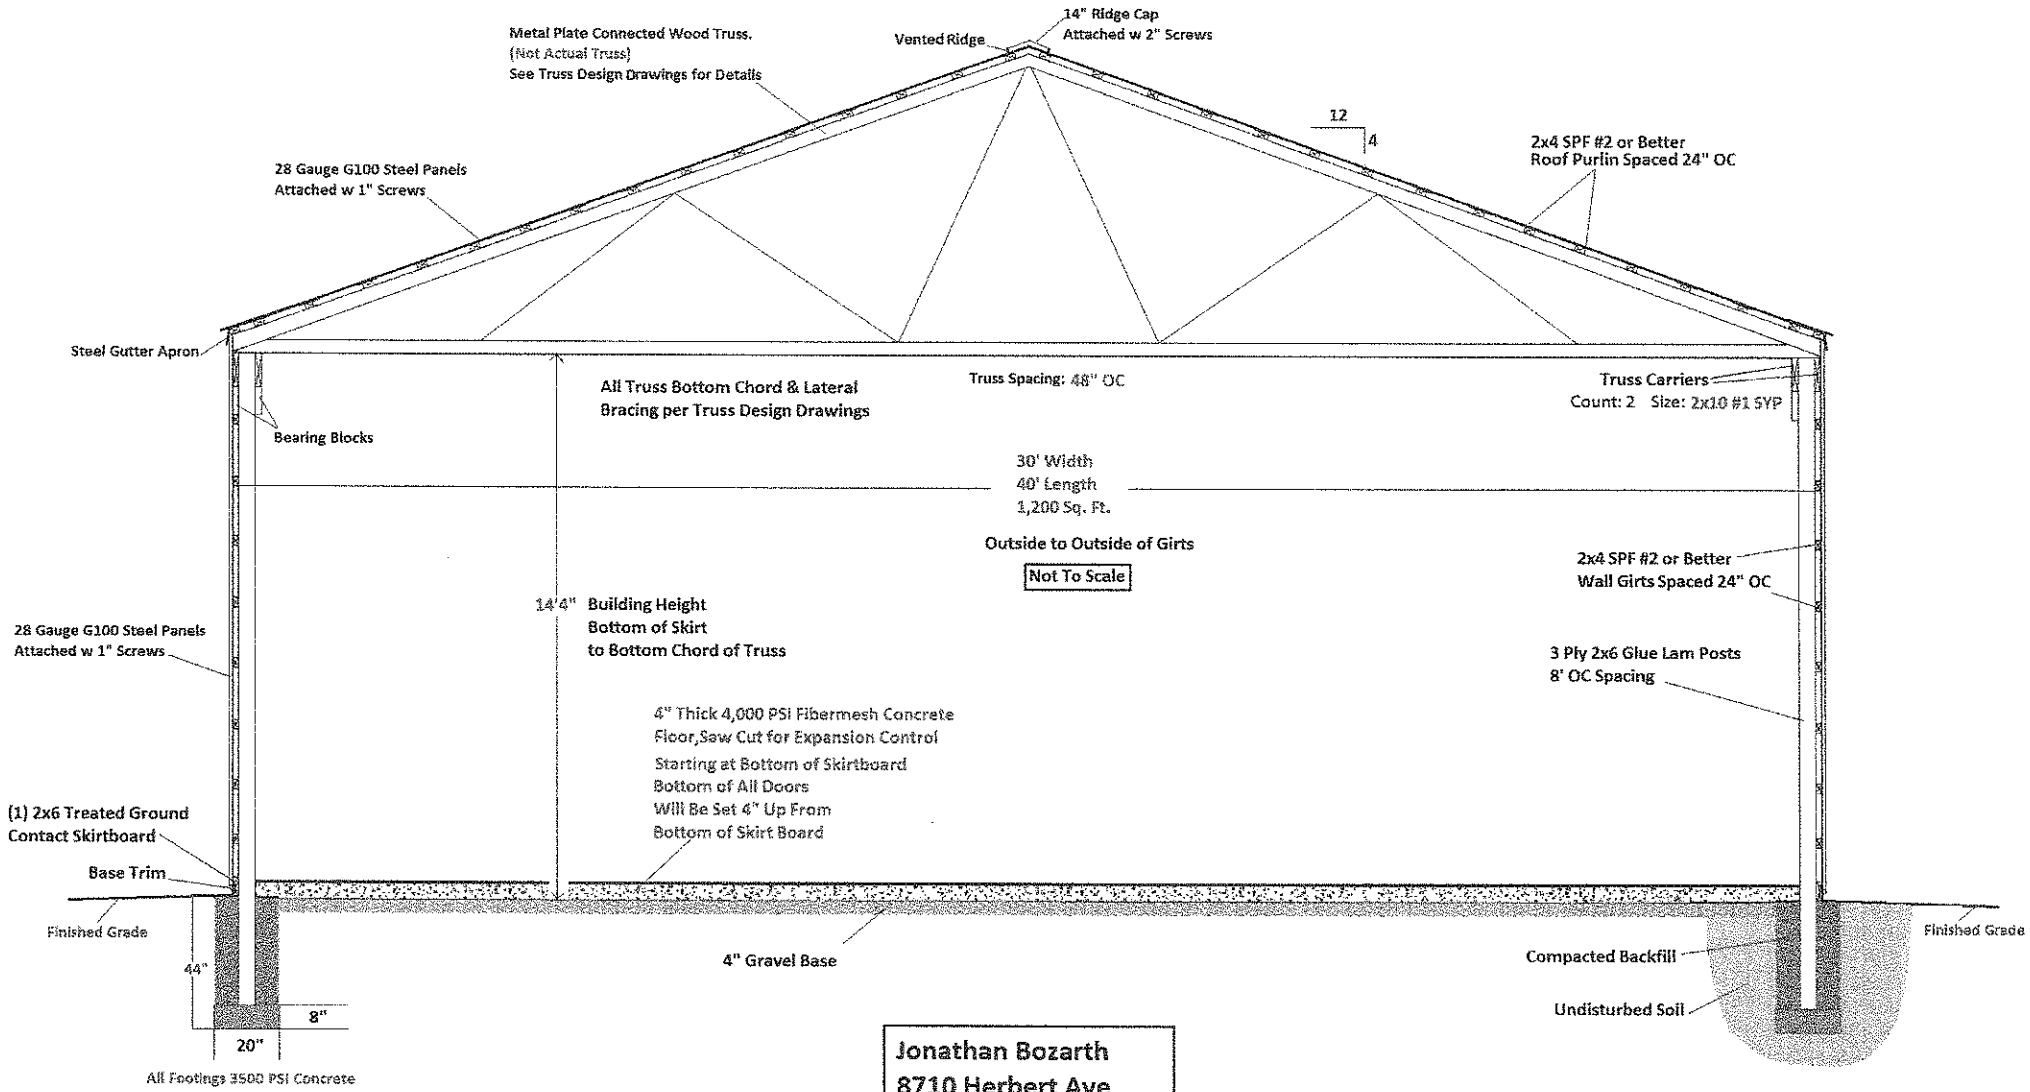


Jonathan Bozarth
8710 Herbert Ave
Pennsauken NJ 08109